TWO LINE ALUMINUM HANDRAIL

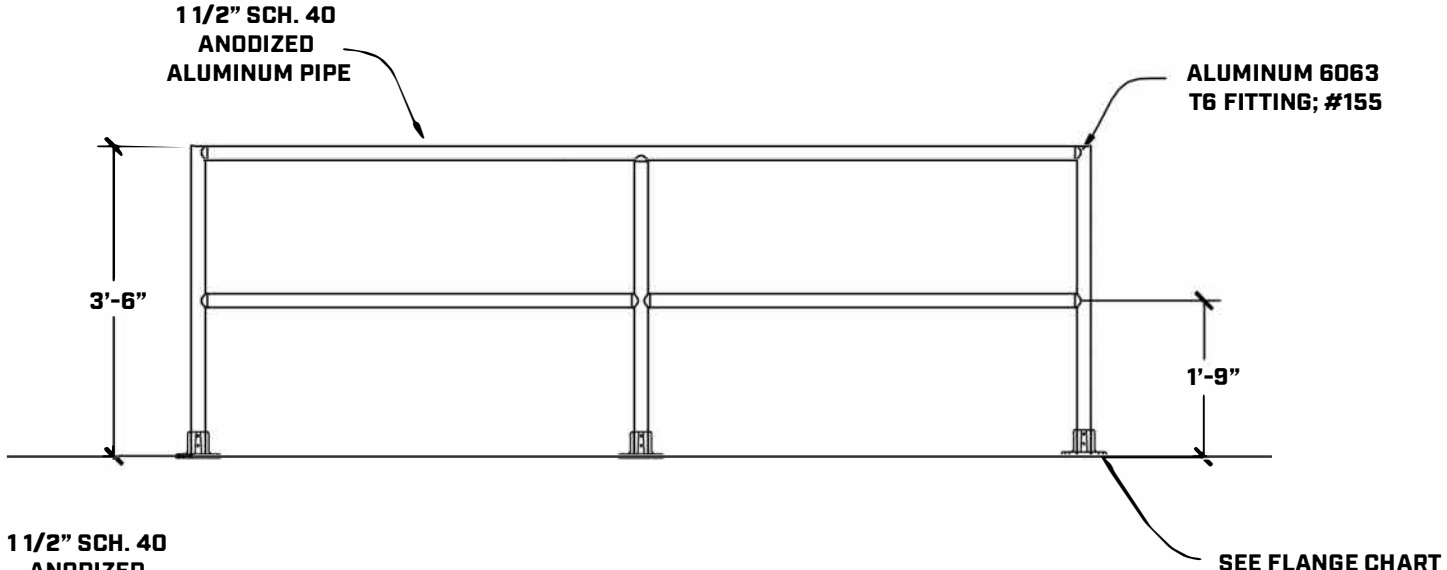

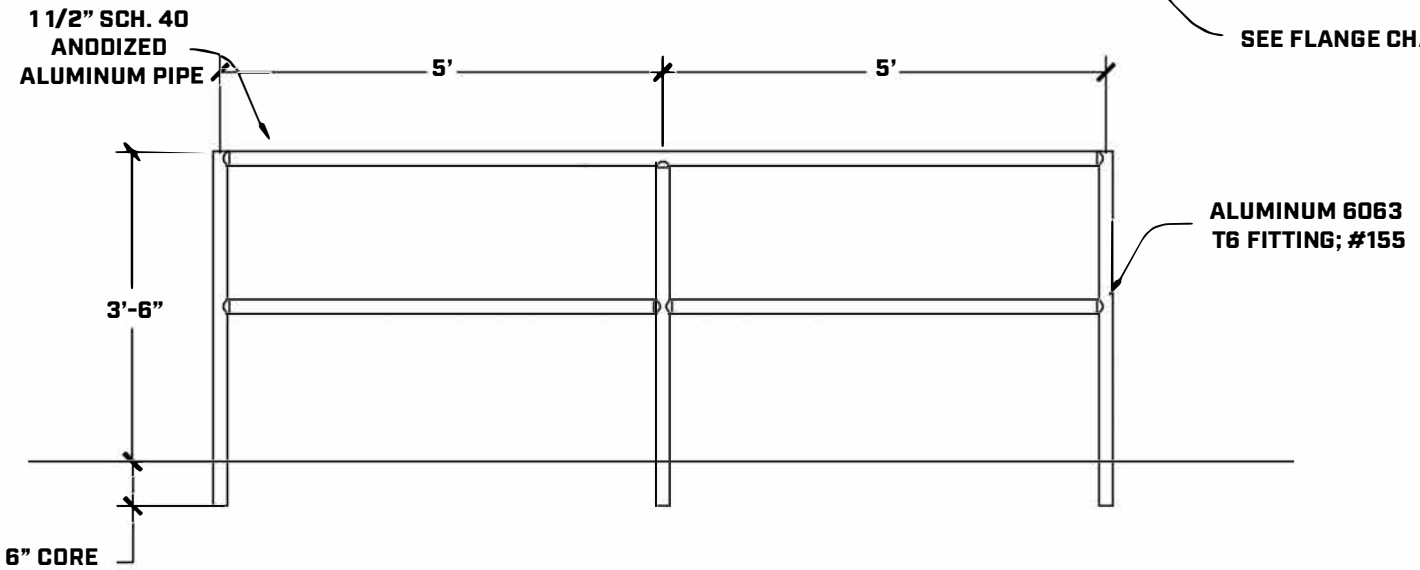

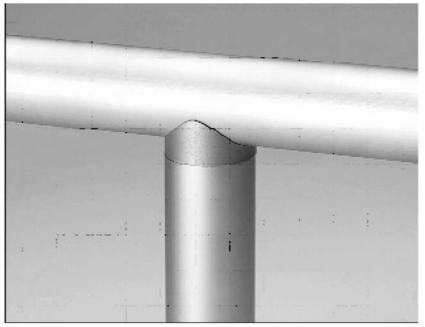

NO. 155 TEE

NOTES:

- ALUMINUM & FITTINGS ARE FINISHED IN A CLEARANODIZE. POWDER COATING IS AVAILABLE.
- 4" ANODIZED ALUMINUM KICK PLATE (TOE PLATE) IS AVAILABLE.
- CONTINUOUS ANODIZED ALUMINUM GRABRAIL ALSO AVAILABLE

NO.	REVISIONS	DATE	APPROVED

BARRON EQUIPMENT COMPANY INC. OVERHEAD DOORS

PROJECT	CUSTOMER	DESCRIPTION		
		2 line Aluminun Rail with Interna fittings Core & Plate Mount	ACB	NA
			CLEAR ANODIZED	